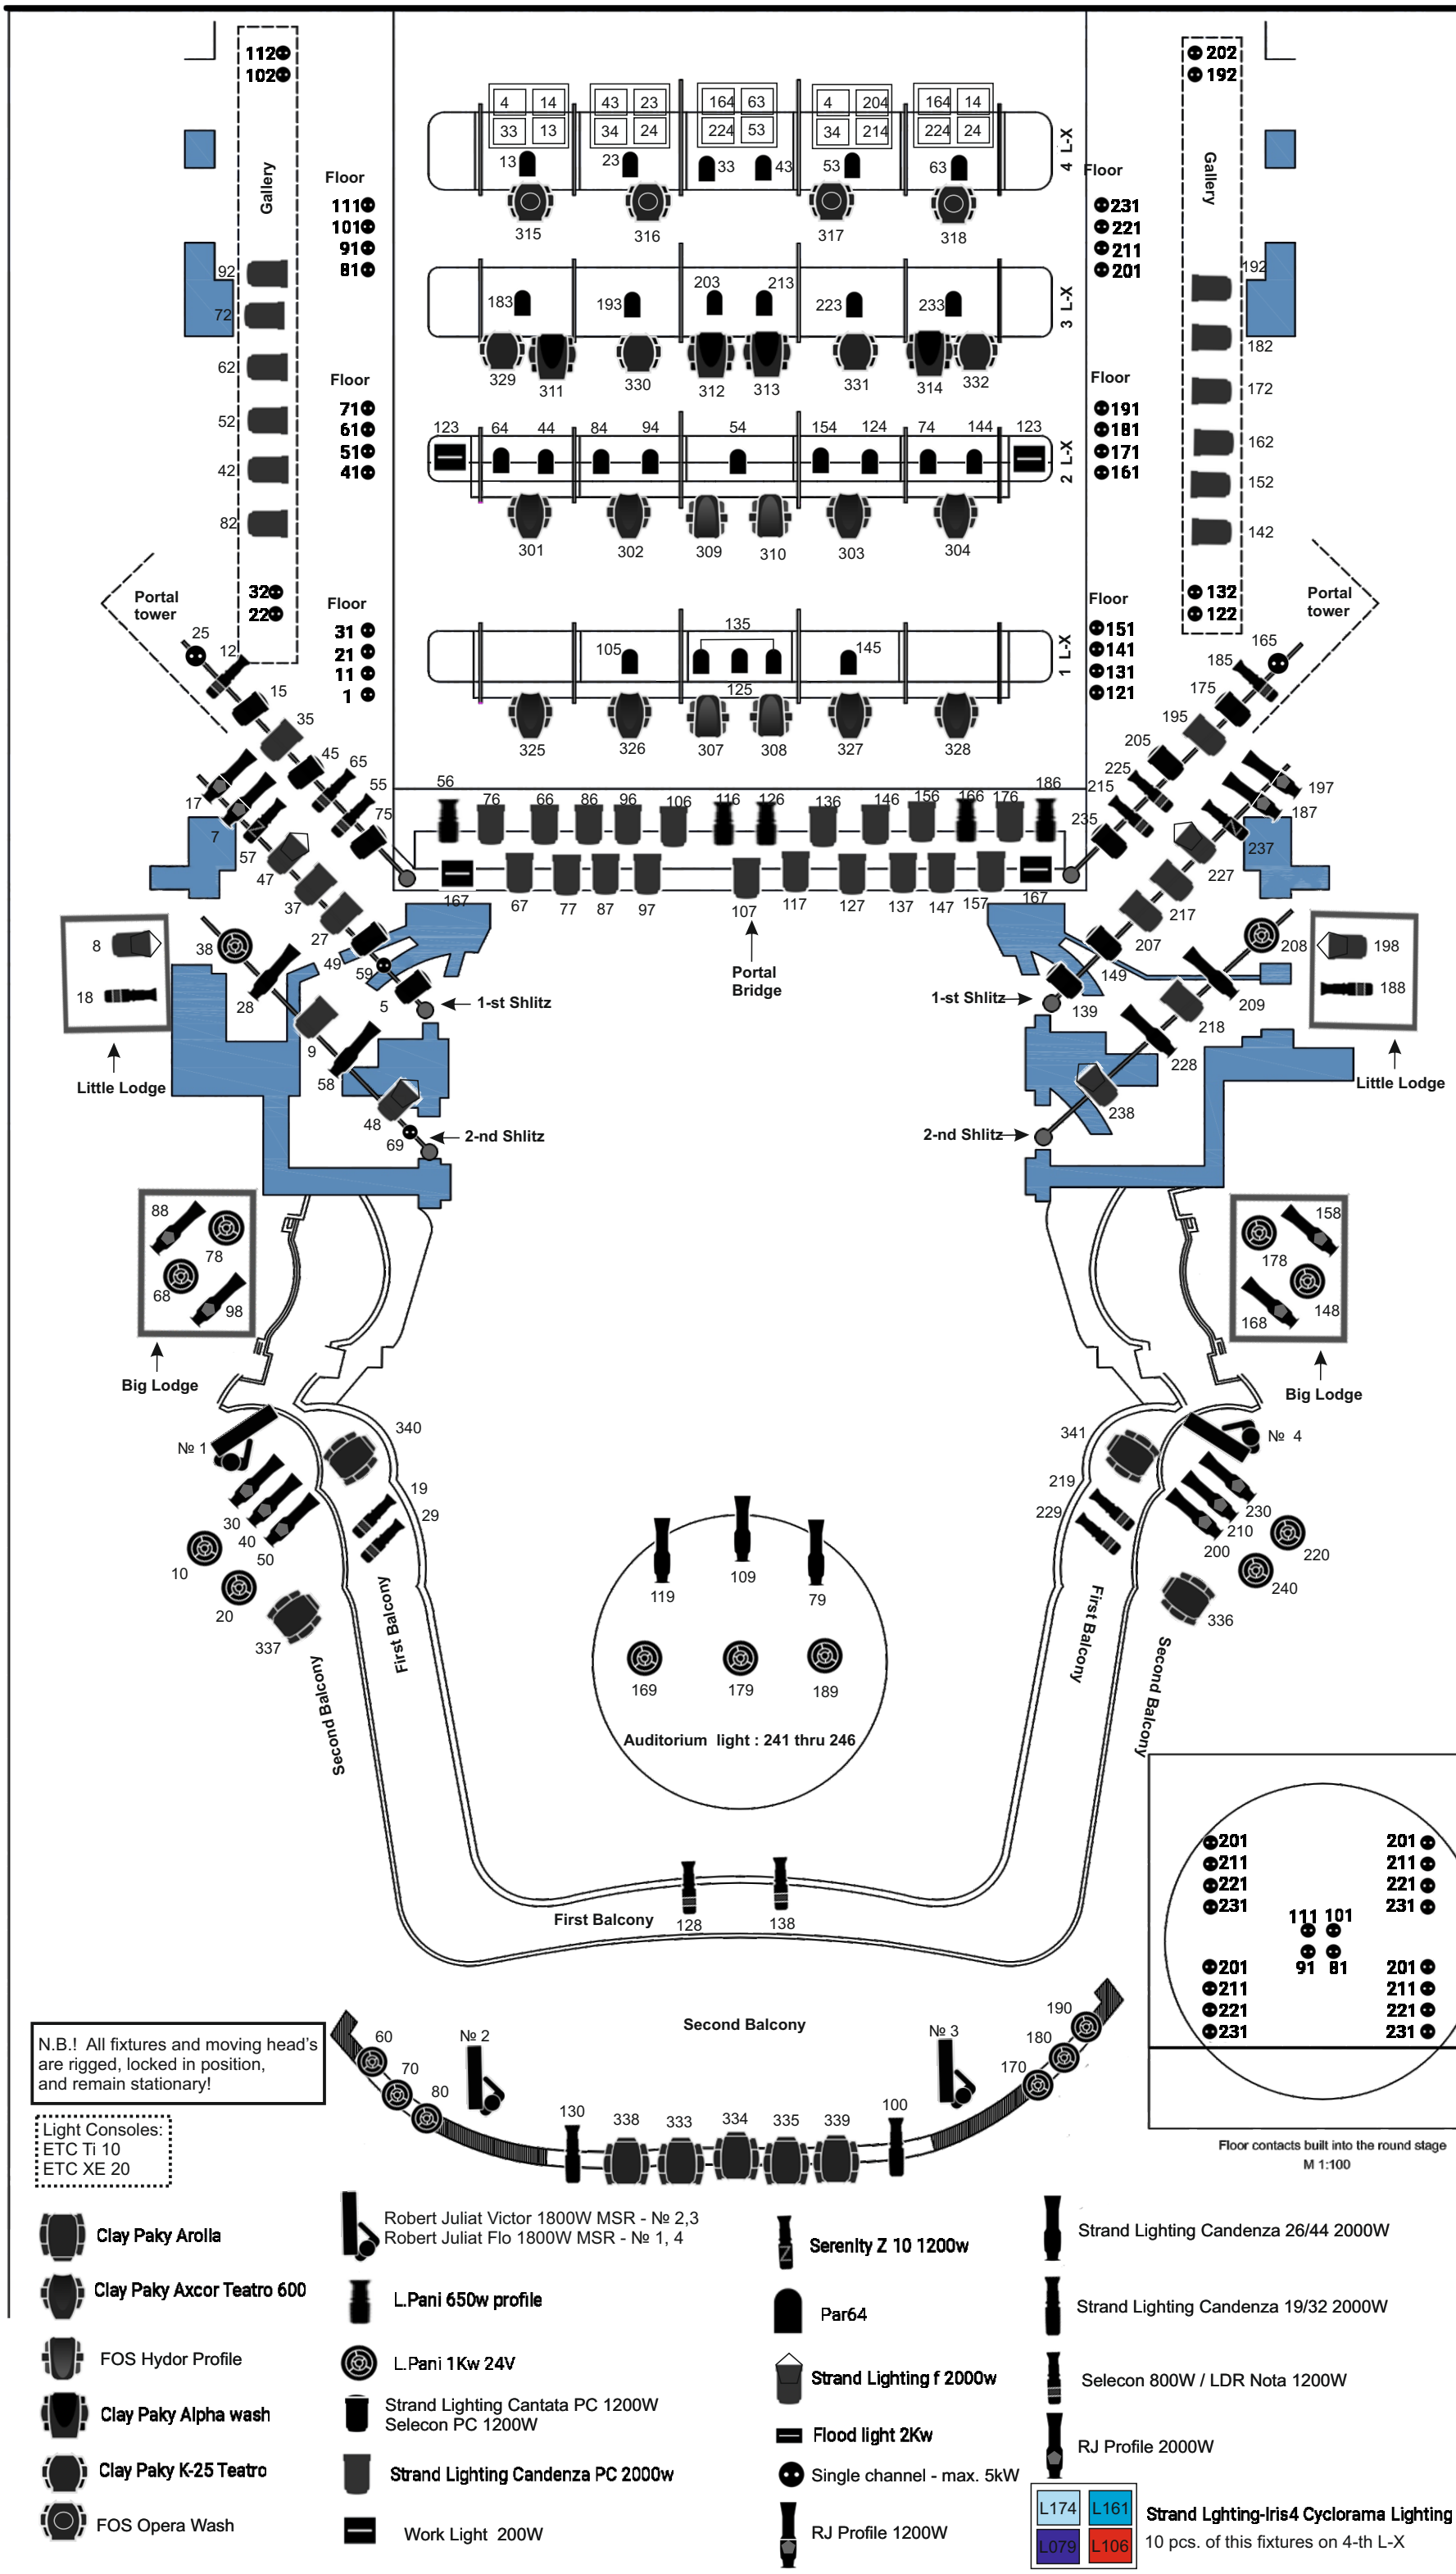


N.B.! All fixtures and moving head's are rigged, locked in position, and remain stationary!

Light Consoles:
ETC Ti 10
ETC XE 20

Clay Paky Arolla
Clay Paky Axcor Teatro 600
FOS Hydor Profile
Clay Paky Alpha wash
Clay Paky K-25 Teatro
FOS Opera Wash

Robert Juliat Victor 1800W MSR - № 2,3
Robert Juliat Flo 1800W MSR - № 1, 4
L.Pani 650w profile
L.Pani 1Kw 24V
Strand Lighting Cantata PC 1200W
Selecon PC 1200W
Strand Lighting Candenza PC 2000w
Work Light 200W

Serenity Z 10 1200w
Par64
Strand Lighting f 2000w
Flood light 2Kw
Single channel - max. 5kW
RJ Profile 1200W

Strand Lighting Candenza 26/44 2000W
Strand Lighting Candenza 19/32 2000W
Selecon 800W / LDR Nota 1200W
RJ Profile 2000W
L174 L161 L079 L106
Strand Lghting-Iris4 Cyclorama Lighting
10 pcs. of this fixtures on 4-th L-X