



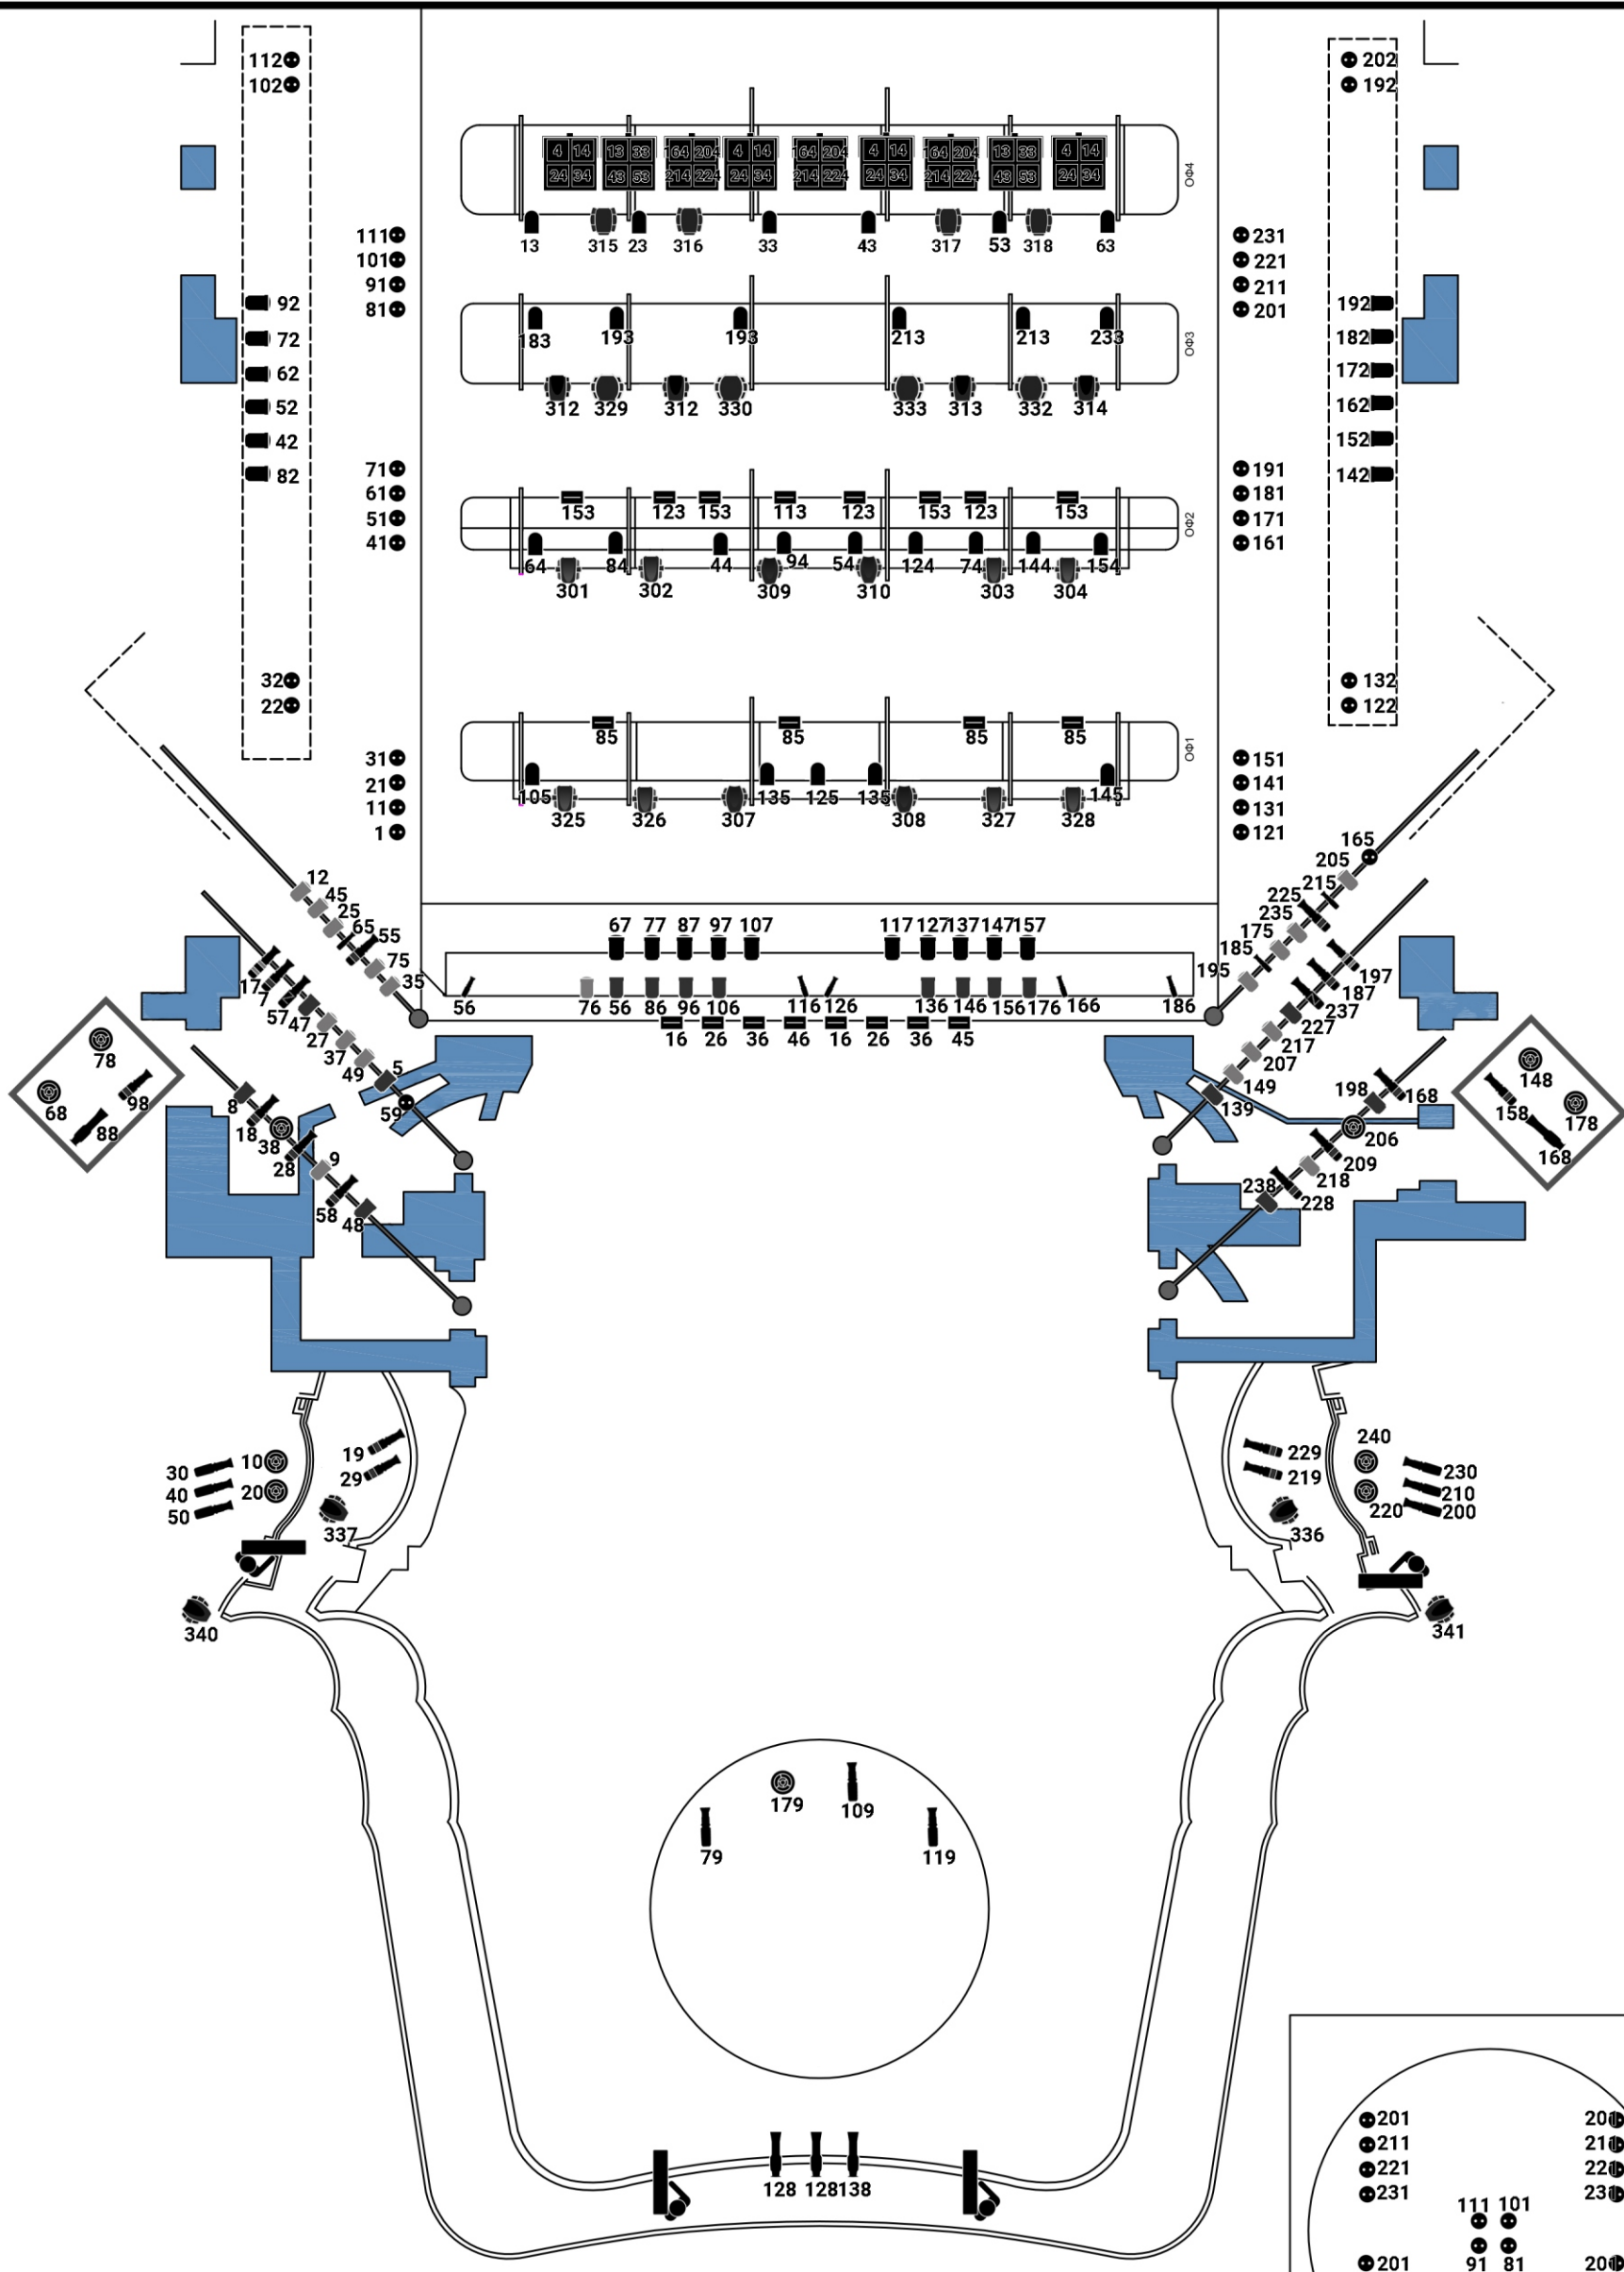

Floor contacts built into the round stage
M 1:100

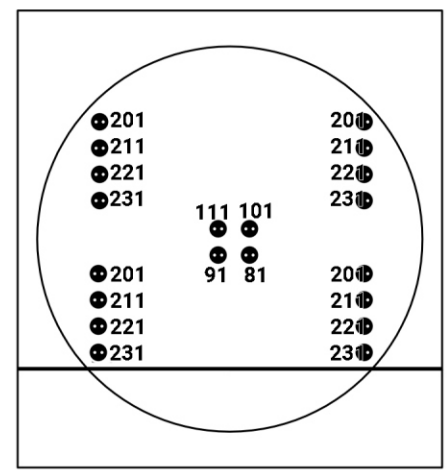

N.B.! All projectors and moving heads are rigged, locked in position, and remain stationary !!!

robert juliat victor 1800w msr

Strand Lghting-Iris4 Cyclorama Lighting

Light consoles :

Main - ETC Ti 10
ETC Xe20
NEO Strand

Serenlty Z 10 1200w

Strand Lighting Candenza PC 2000w

Strand Lighting Cantata PC 1200w

Strand Lighting f 2000w

L.Pani 650w profile

Par64

Flood light 2Kw

Chanal plag

Clay Paky Arolla

Clay Paky Axcor Teatro 600

FOS Hydor Profile

Clay Paky Alpha wash

Clay Paky K-25 Teatro

FOS Opera Wash

L.Pani 1Kw 24V

Strand Lghting Candenza 9/15 2Kw

Strand Lghting Candenza 12/22 2Kw

Strand Lghting Candenza 19/32 1200w

Strand Lghting Candenza 26/44 1200w